



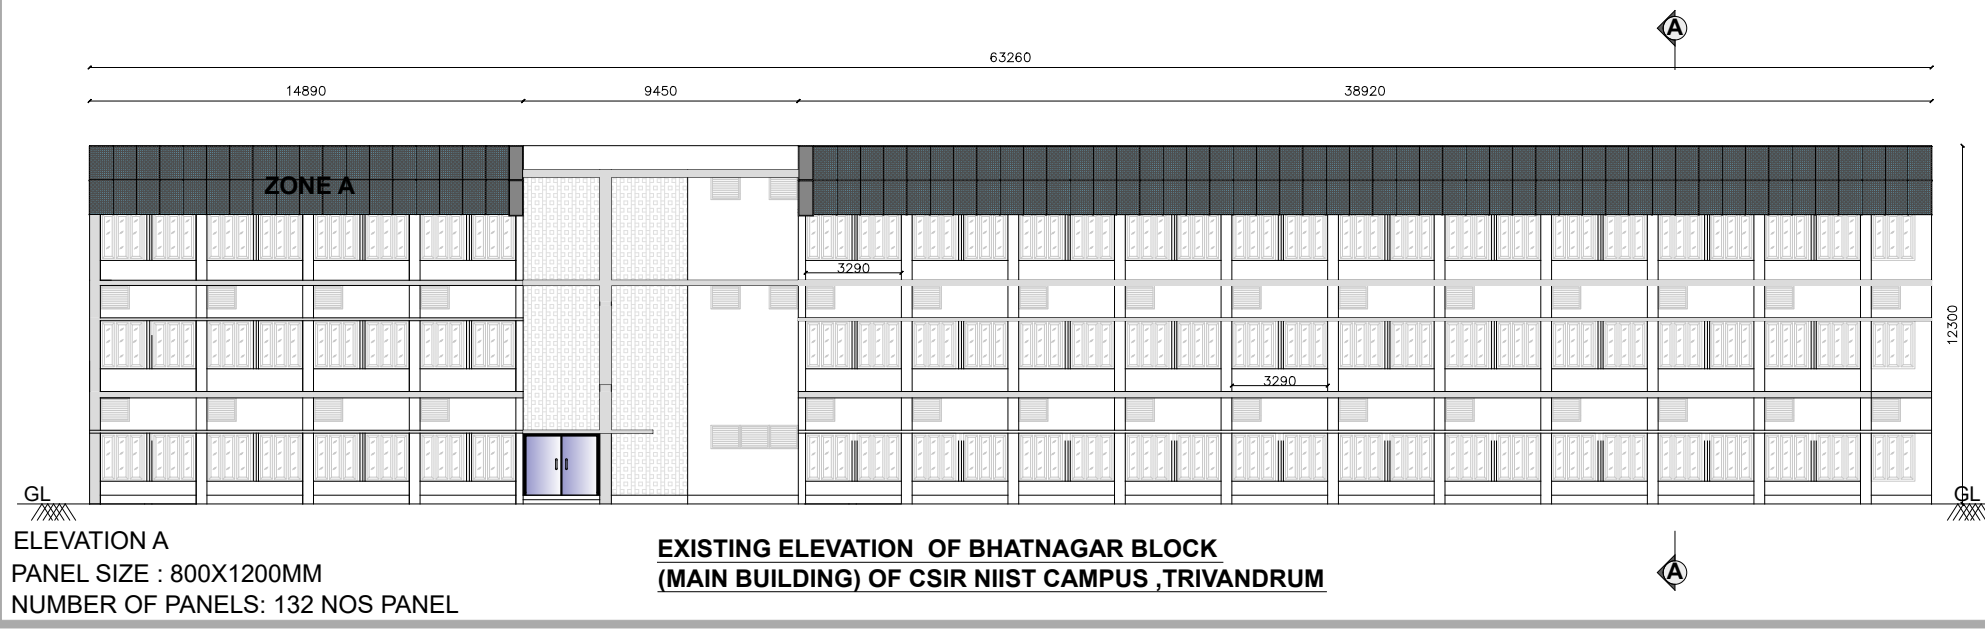

ELEVATION A
PANEL SIZE : 800X1200MM
NUMBER OF PANELS: 132 NOS PANEL


EXISTING ELEVATION OF BHATNAGAR BLOCK
(MAIN BUILDING) OF CSIR NIIST CAMPUS ,TRIVANDRUM

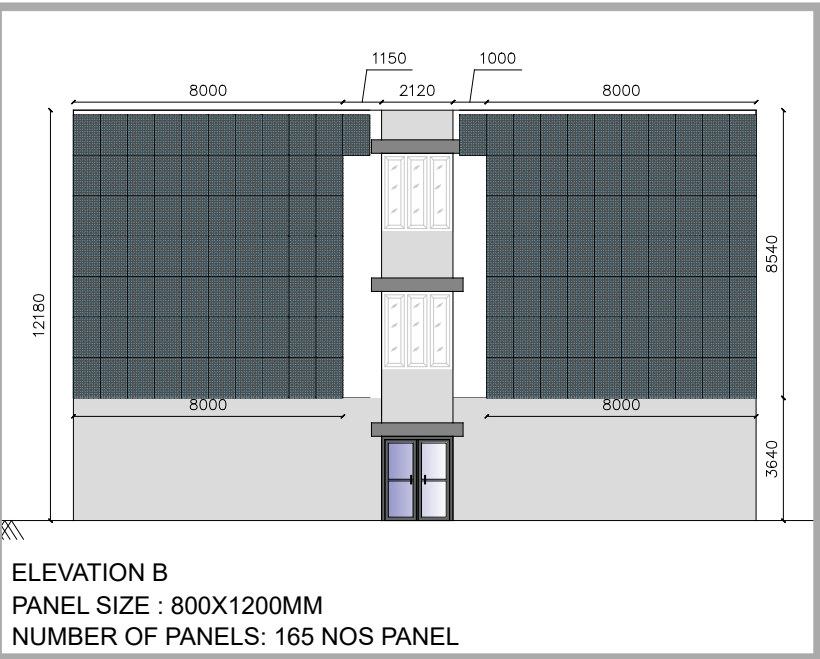


ELEVATION B
PANEL SIZE : 800X1200MM
NUMBER OF PANELS: 165 NOS PANEL

PANEL SIZE : 800X1200MM

TOTAL PANEL QUANTITY	
ELEVATION A	132 NOS
ELEVATION B	145 NOS
PANEL SIZE : 800X1200MM	
TOTAL NUMBER OF PANELS: 277 NOS	

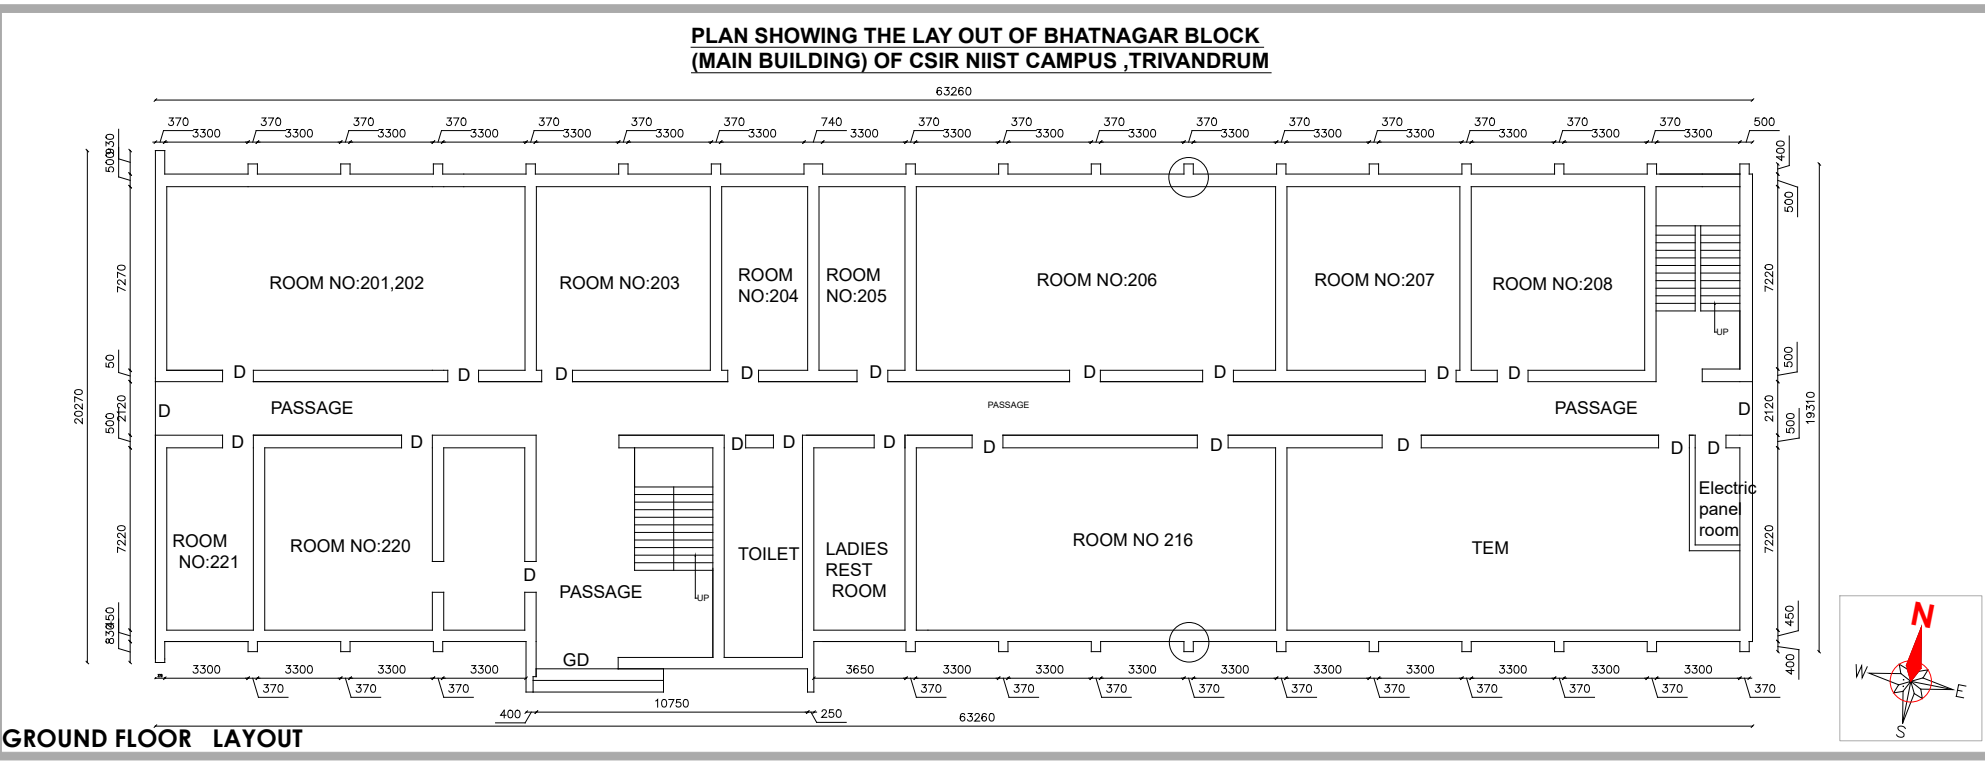

GROUND FLOOR LAYOUT

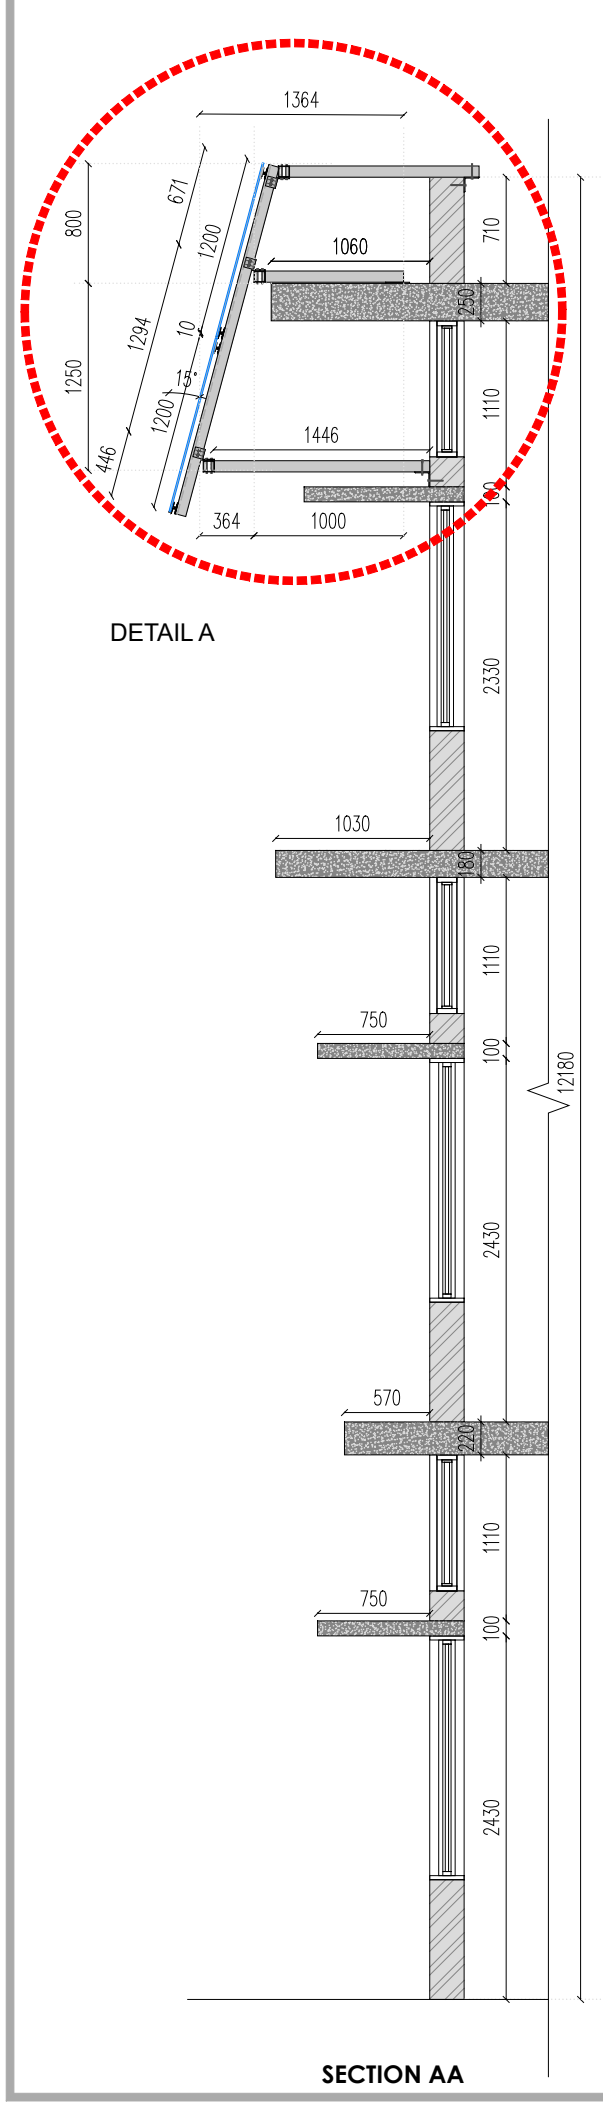

SECTION AA

NOTE :

1. ALL DIMENSION ARE IN MM.
2. ALL DIMENSION ARE TO BE READ IS NOT MEASURED

CSIR _
LAYOUT & ELEVATION

01